GRADE 02 – SITE PLAN

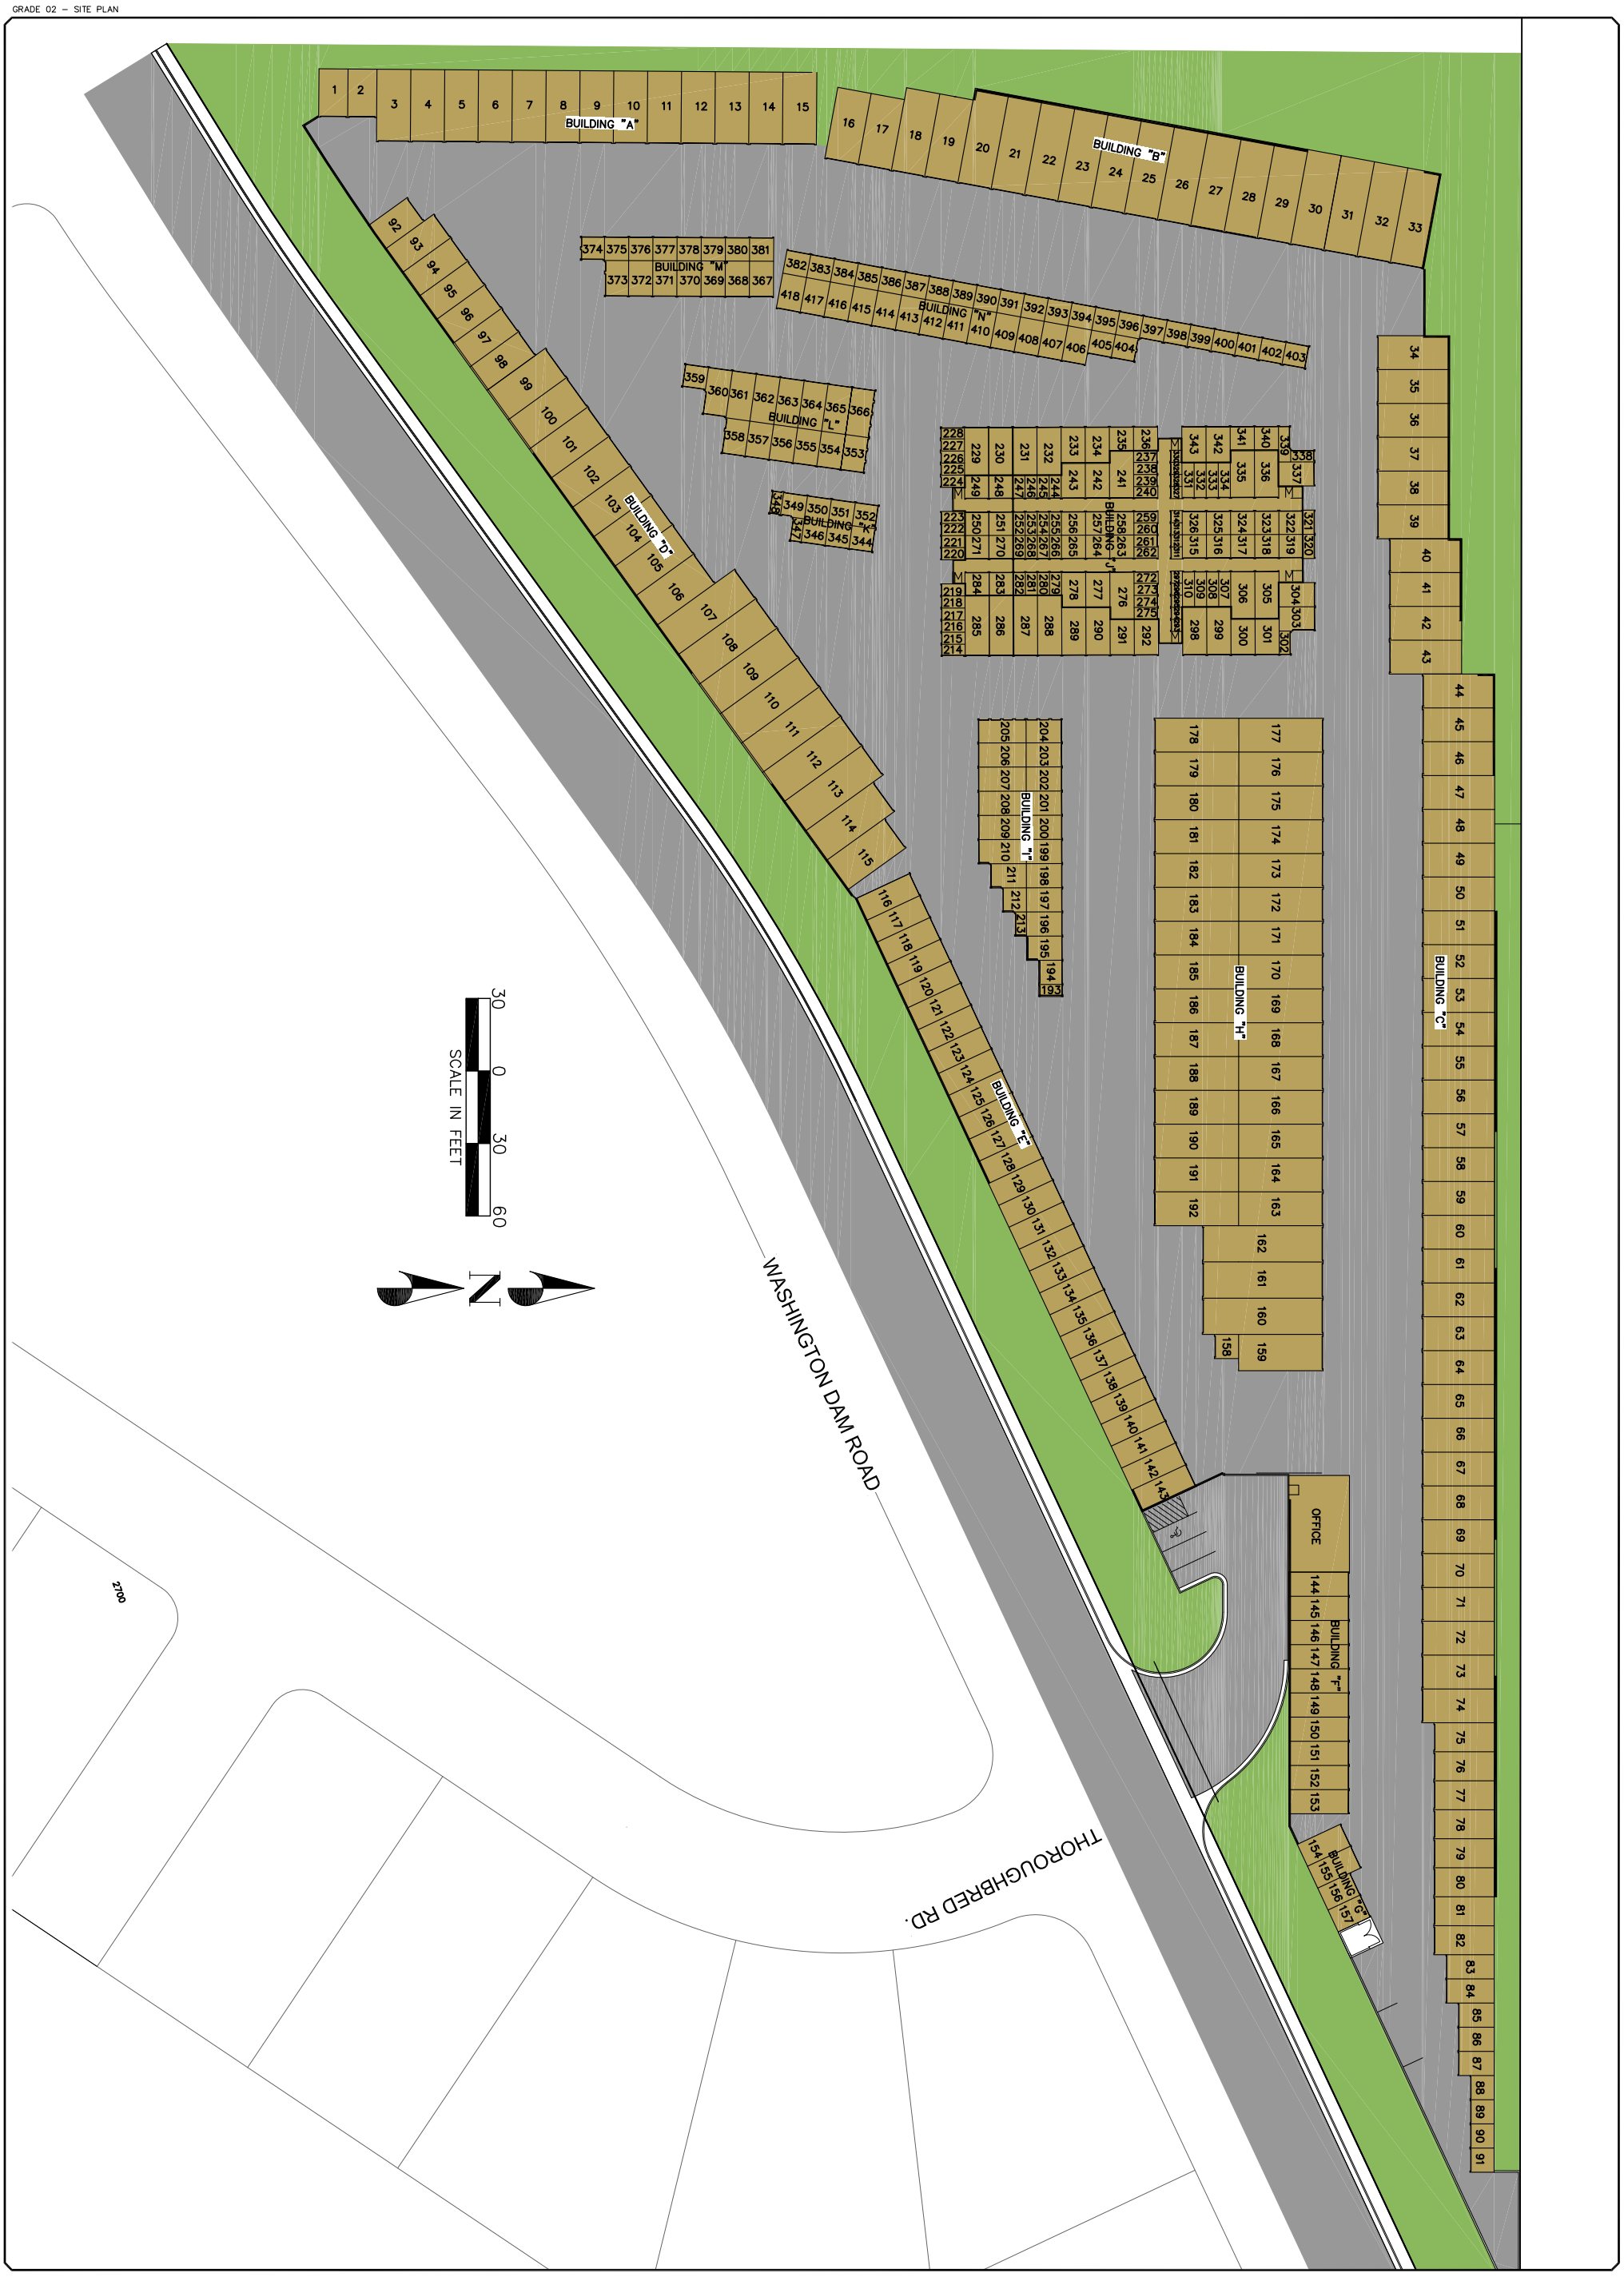

SHEET 1 OF 1

LOBO CONSTRUCTION

DAM STORAGE

SITE PLAN

Miller Consulting, Inc.
Civil Engineering •Geotechnical Engineering
Planning •Environmental Engineering
32 West Tabernacle St.• St. George, Utah 84770
(435)680-5053 dmiller@infowest.com

DATE :	6/12/07
PM :	
DRAWN BY :	KMM
DESIGNED BY :	
CHECKED BY :	
JOB NO. :	
SCALE :	1"=30'

NO.	DESCRIPTION	DATE	APP'D